TIMBERWISE

TIMBERWISE CAVITY DRAIN MEMBRANE & TIMBERWISE WATERGUARD™ TO ORIGINAL CONCRETE FLOOR

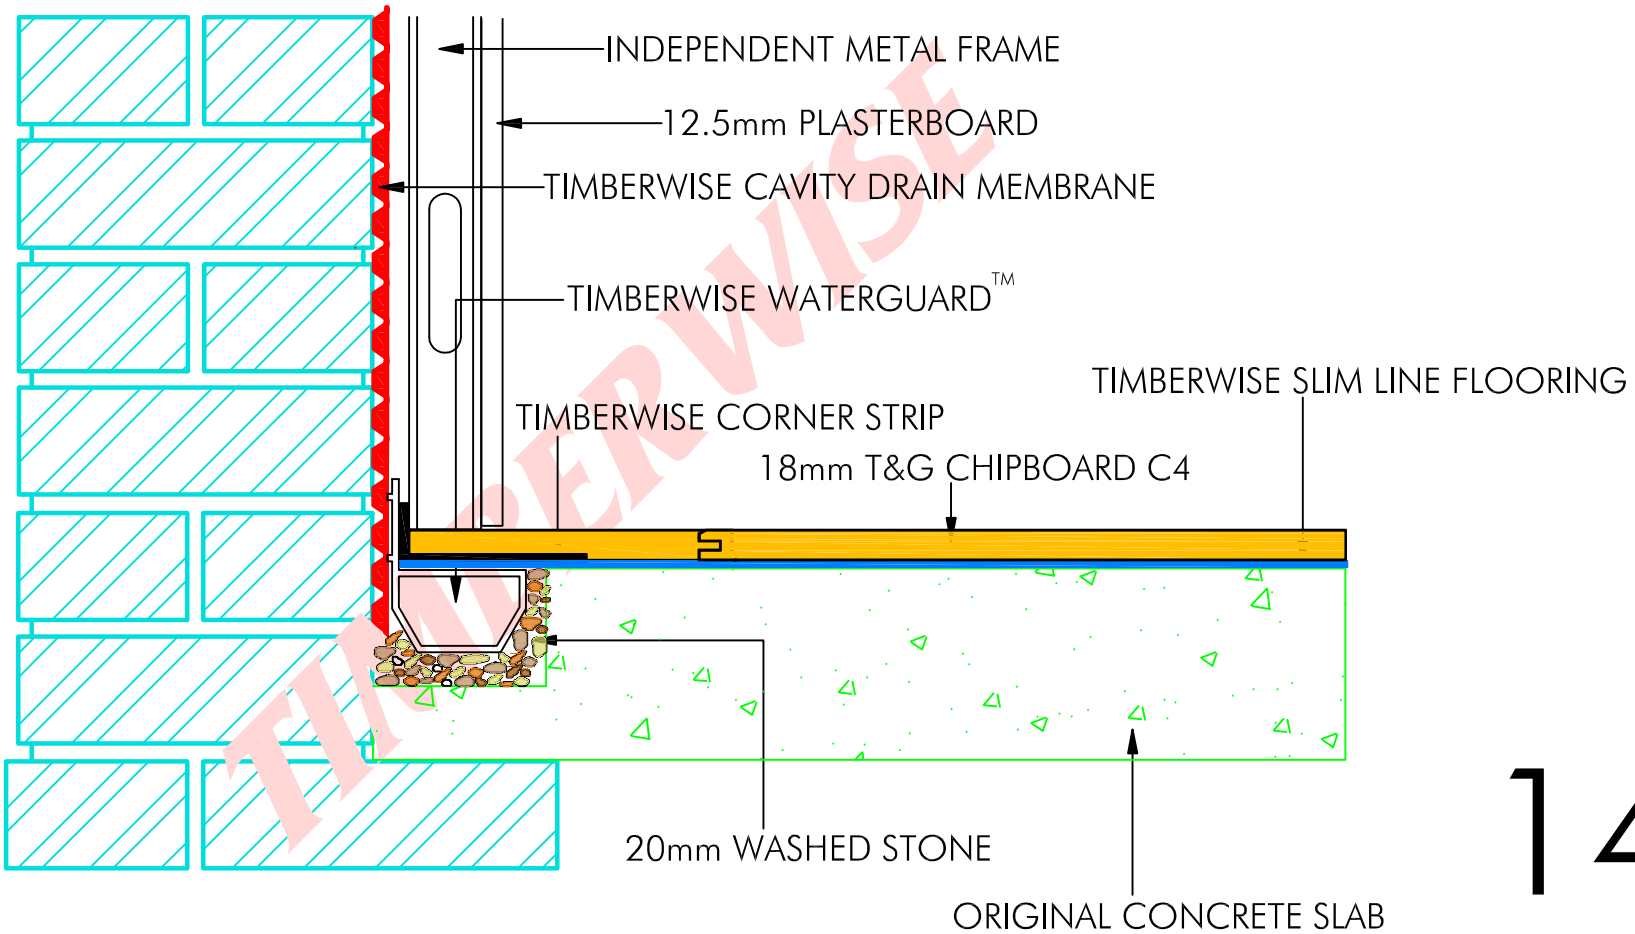

TIMBERWISE