TIMBERWISE

TIMBERWISE CAVITY DRAIN MEMBRANE WITH TIMBERWISE WATERGUARD™ ABOVE CONCRETE SLAB

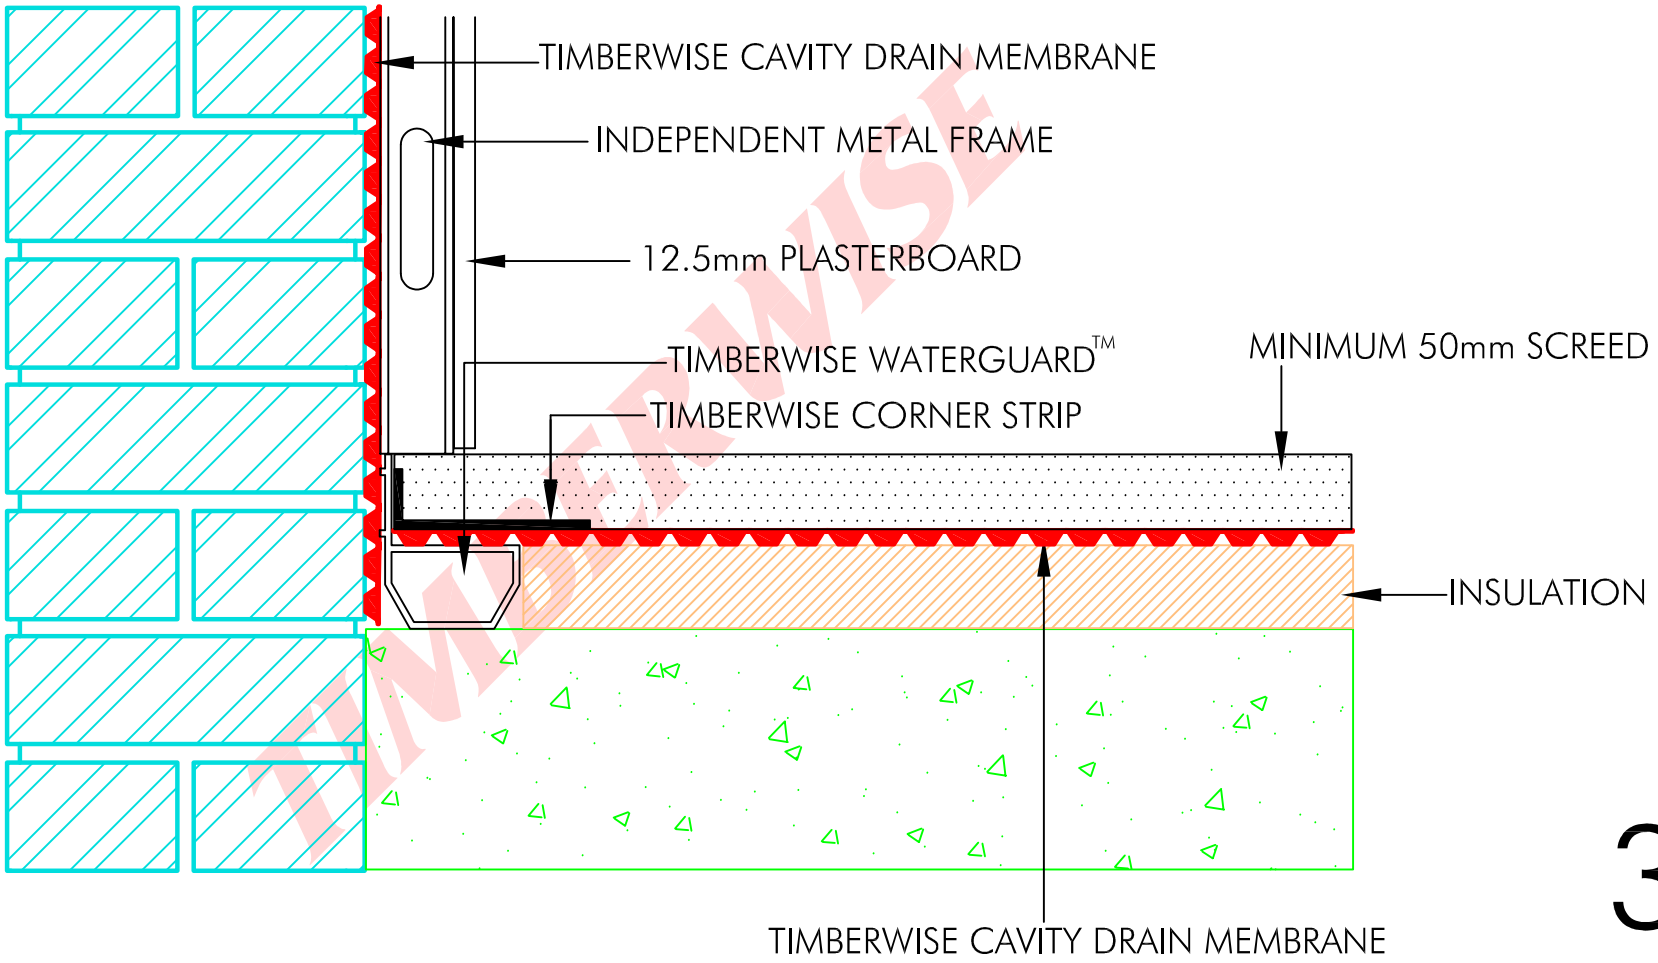

TIMBERWISE